THE DESIGN AND DETAILS DISCLOSED HEREIN ARE THE EXCLUSIVE PROPERTY OF CARLIN MANUFACTURING LLC. AND SHALL NOT BE COPIED OR REPRODUCED IN WHOLE OR IN PART WITHOUT THE PRIOR WRITTEN CONSENT OF CARLIN MANUFACTURING LLC. ©2008 CARLIN MANUFACTURING LLC.

REVISIONS				
ZONE	REV	DESCRIPTION	DATE	TIME
	1	CHANGED EXHAUST FAN LOUVRE SIZE	04-21-08	11:00 AM

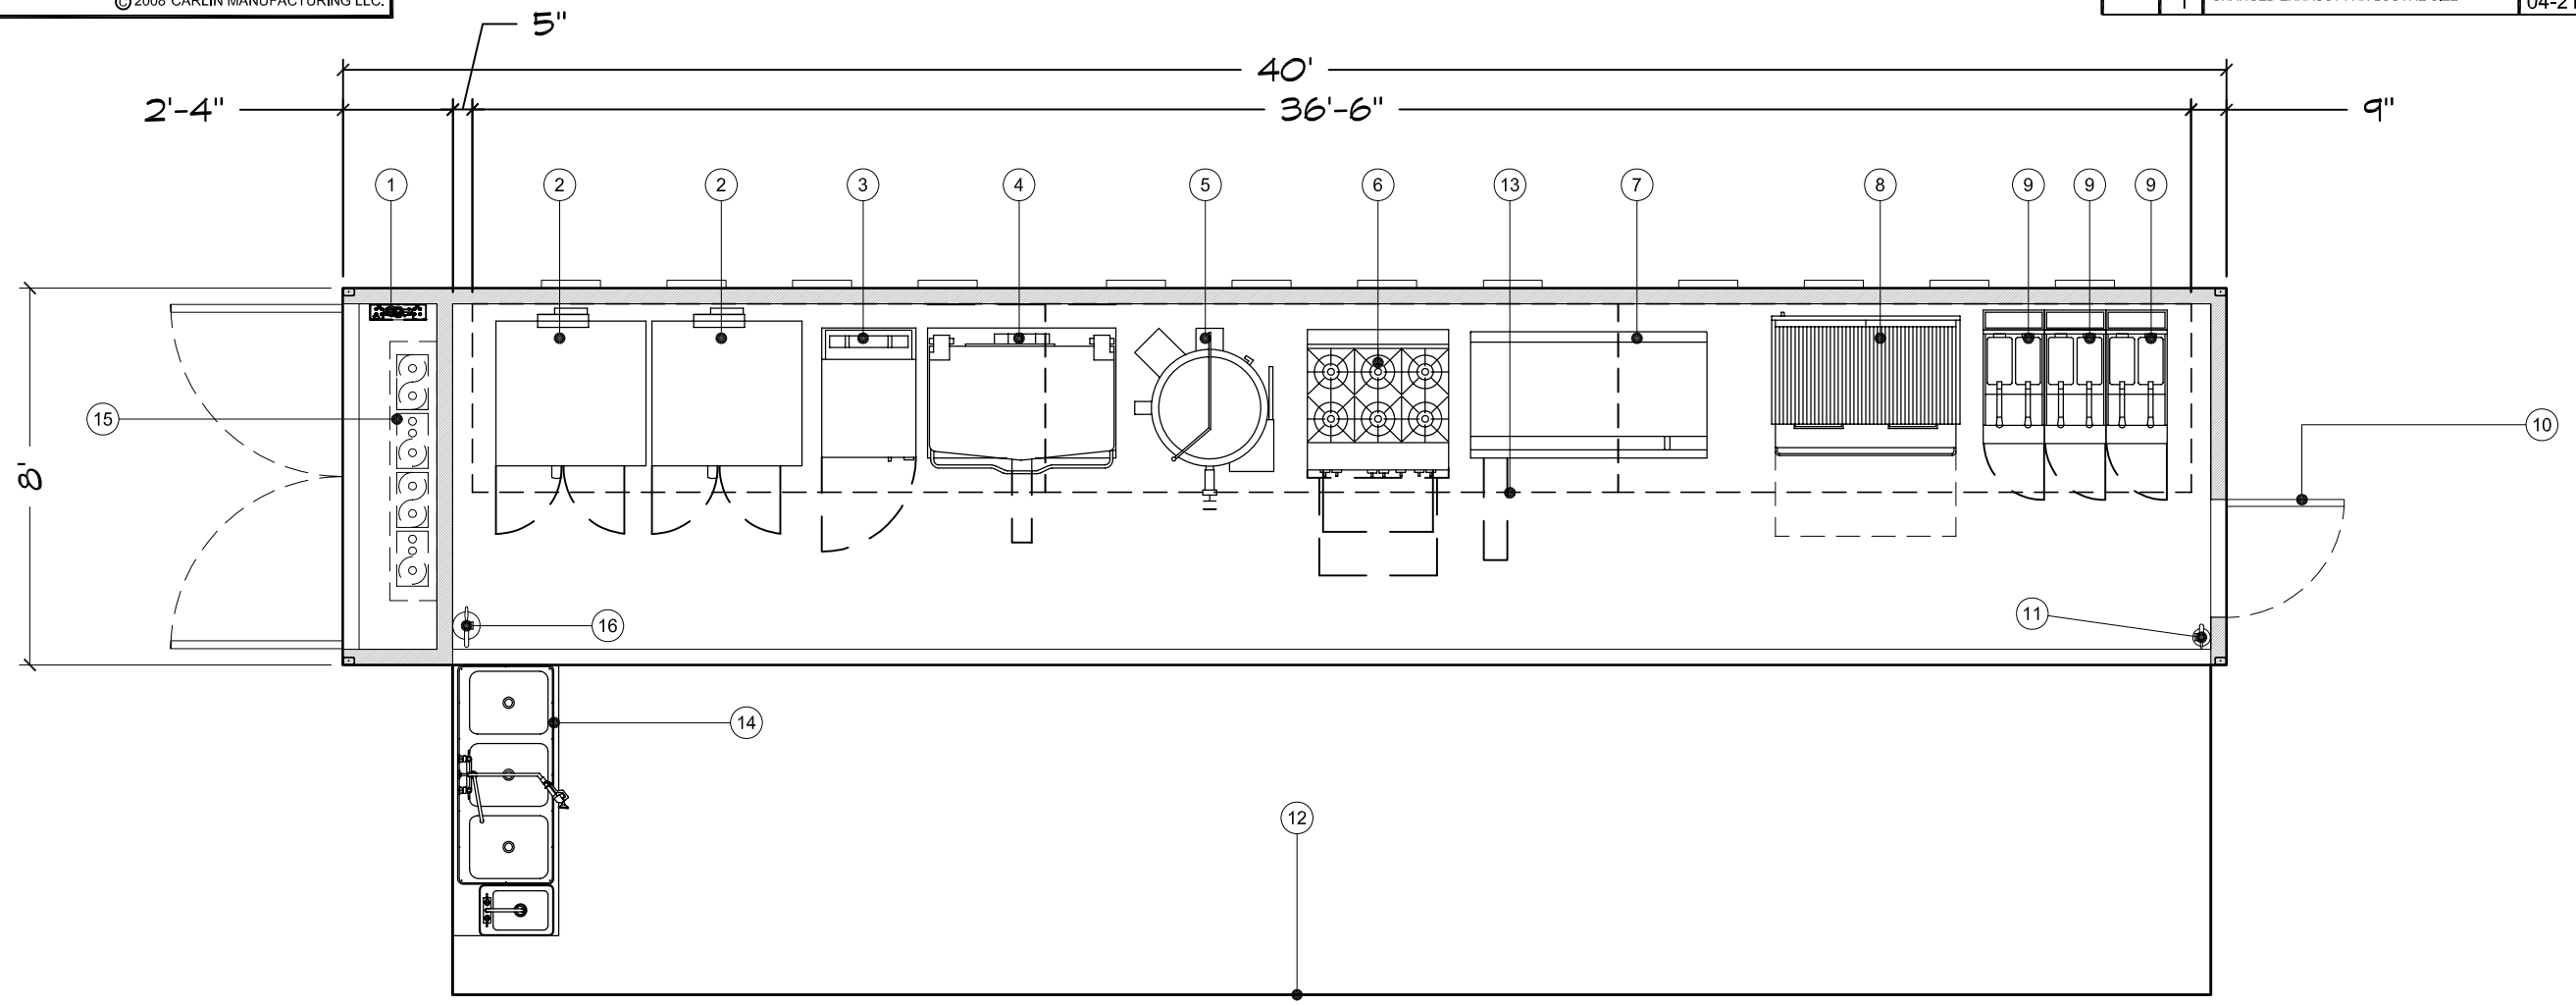

EQUIPMENT LIST:

1. ELECTRICAL PANEL
2. DUAL STACK CONVECTION OVEN
3. CONVECTION STEAMER
4. 40 GALLON TILTING SKILLET
5. 40 GALLON KETTLE
6. 6-BURNER RANGE W/STD OVEN BELOW
7. 60" GRIDDLE W/ STAND
8. 48" CHARBROILER
9. GAS FRYER
10. ENTRY DOOR
11. ABC-TYPE FIRE EXTINGUISHER
12. FOLD DOWN PLATFORM
13. SSTL EXHAUST HOOD
14. 3-COMPARTMENT SINK CART W/HAND SINK
15. FIRE SUPPRESSION SYSTEM
16. K-TYPE FIRE EXTINGUISHER

FLOOR PLAN AND EQUIPMENT LIST

Kitchens To Go

CAMP ROBIN HOOD
40' PAC KITCHEN

SIZE		DWG. NO.	REV.
B		A-1.1	1

SCALE 1/4" = 1' - 0"

UNIT NO.	CM-635	
APPROVALS		DATE
DRAWN	GSF	04-17-08
CHECKED		
ENGR		

CARLIN MANUFACTURING LLC.

FLOOR PLAN
AND EQUIPMENT LIST

SIZE		DWG. NO.	REV.
B		A-1.1	1

SCALE 1/4" = 1' - 0"